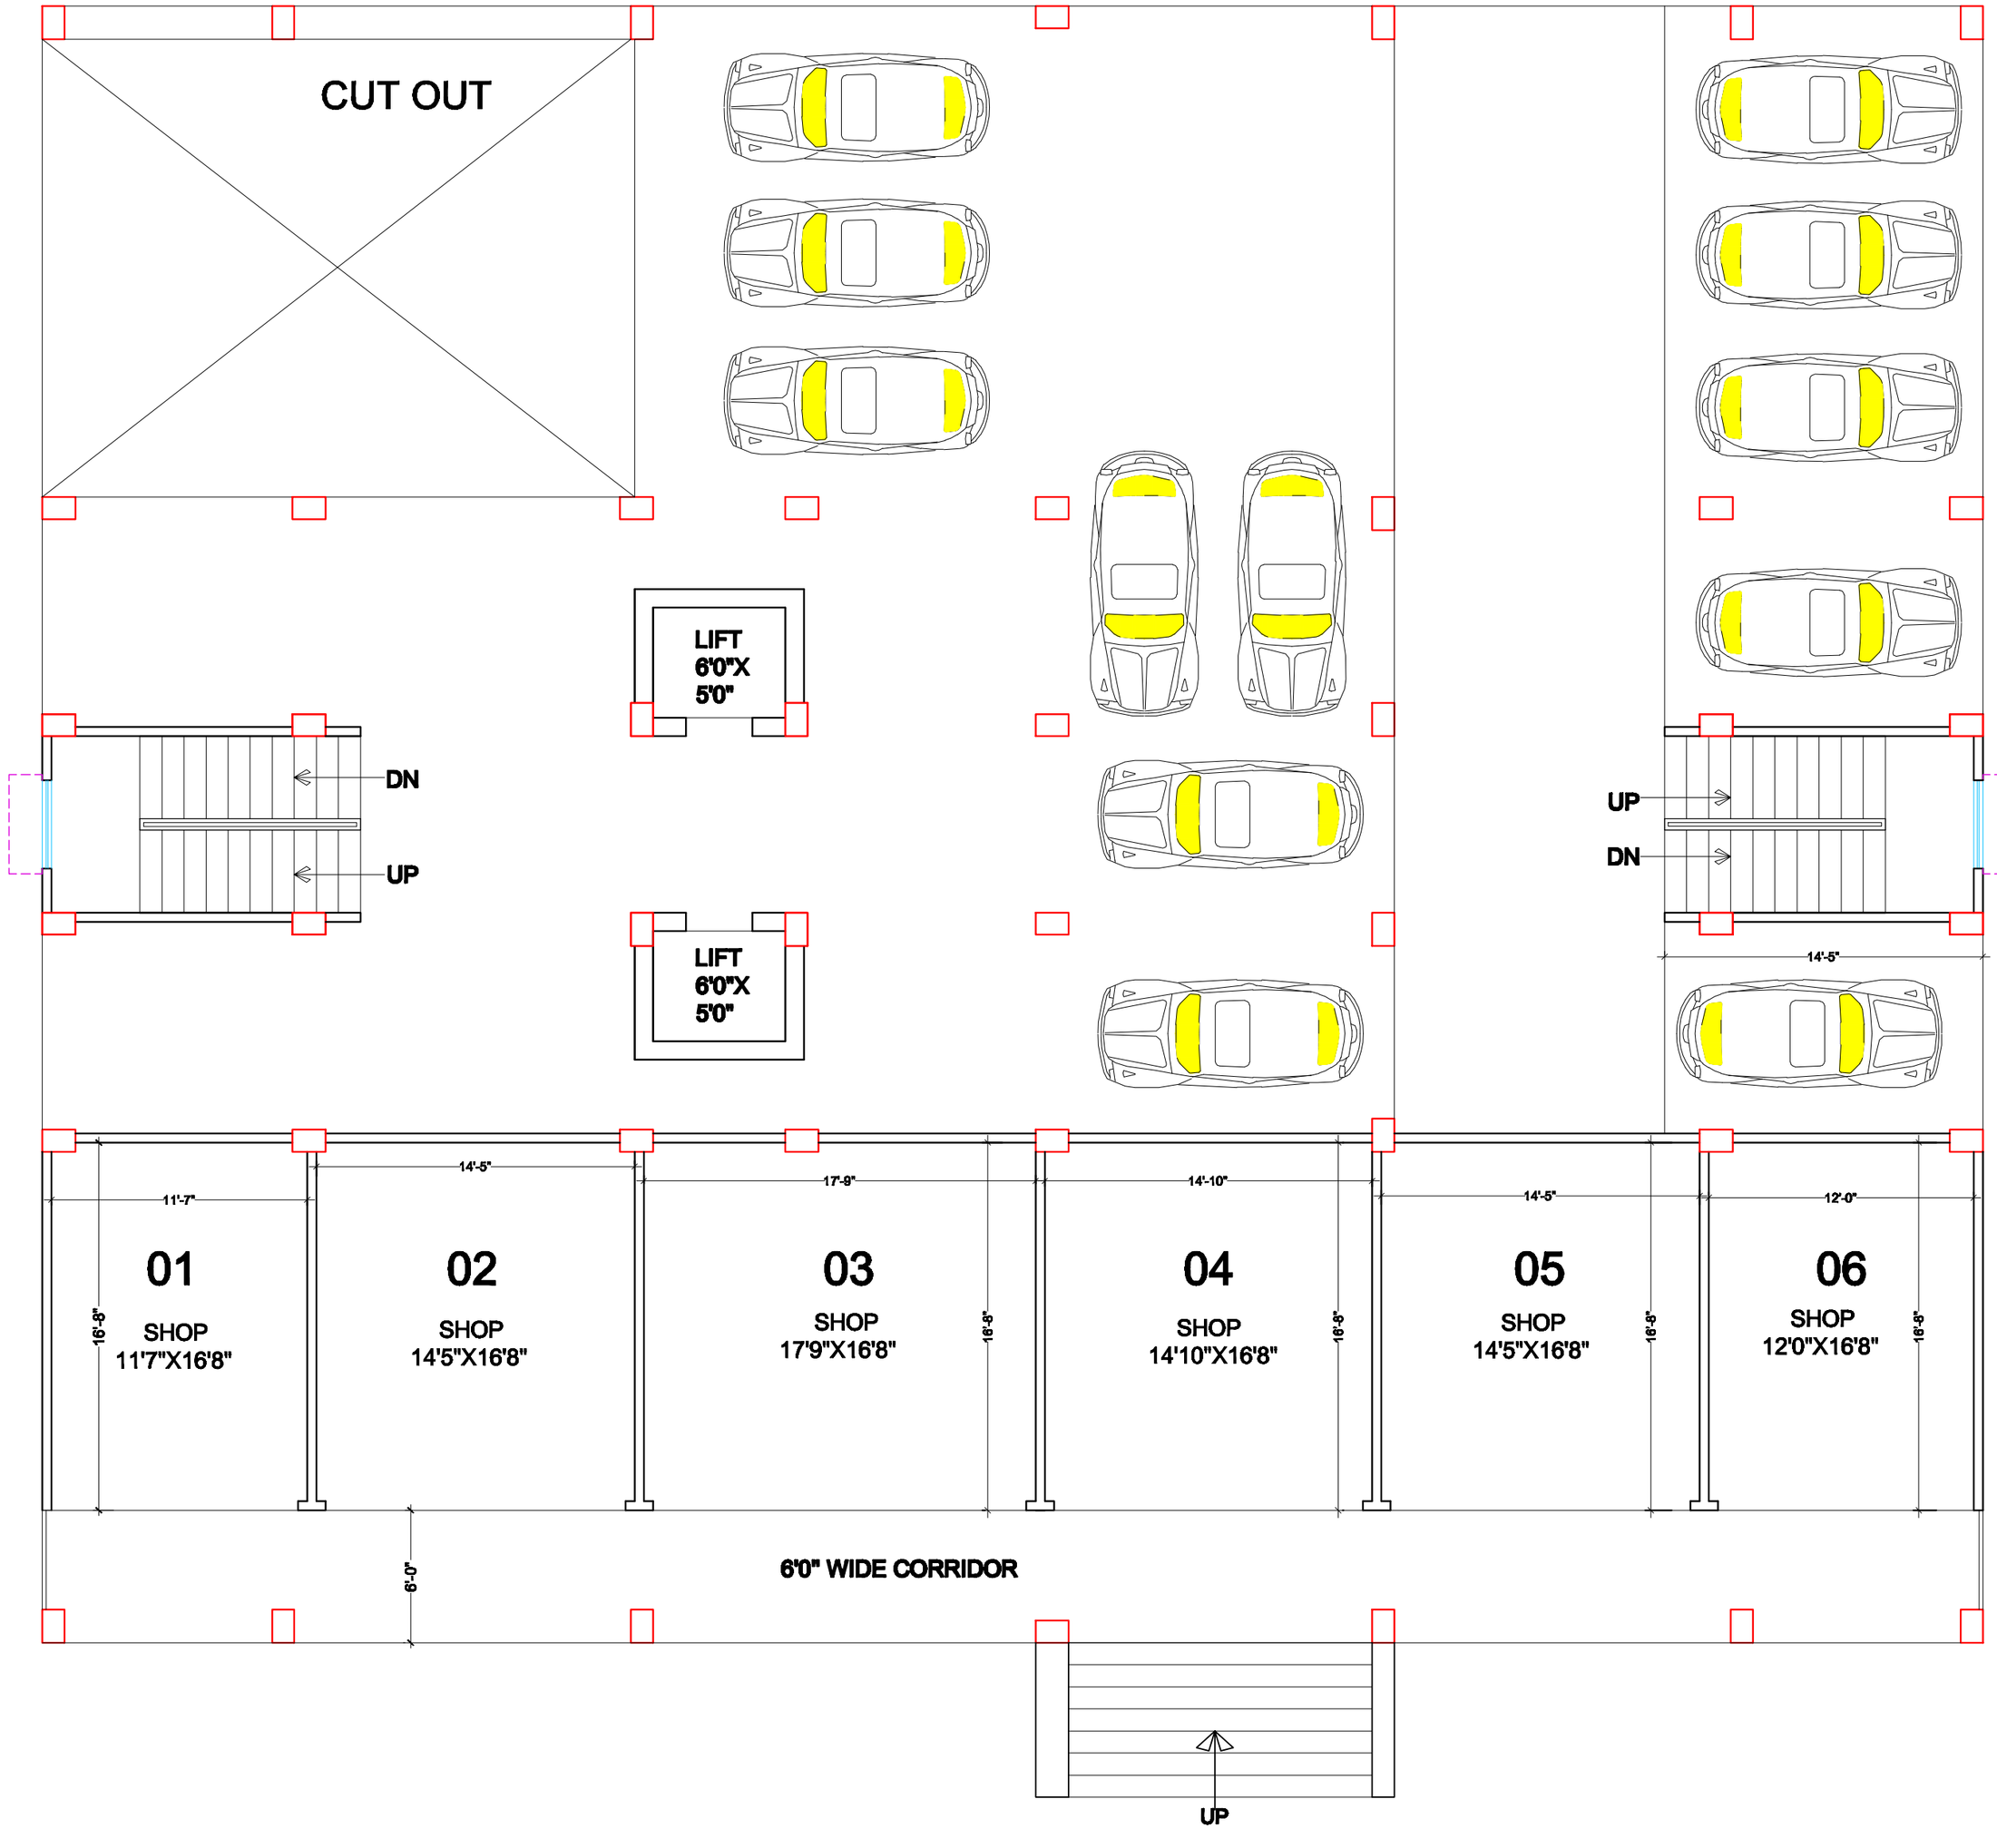


AREA STATEMENT

SHOP NO.	S. B/U AREA
01	315.00 sq.ft.
02	380.00 sq.ft.
03	465.00 sq.ft.
04	390.00 sq.ft.
05	380.00 sq.ft.
06	325.00 sq.ft.

CLIENT.

ASHIRWAD ENGICON REAL ESTATE PVT. LTD.

PROJECT.

PROPOSED "INDRAWATI COMPLEX"
RESIDENTIAL BUILDING
R.K. PURAM AT DANAPUR, PATNA.

SHEET TITLE

GROUND FLOOR PLAN

DRN. BY.
NITISH ANAND

CKD. BY.
Ar. Pawan Kr.

DATE.
29.11.18

NORTH

DRG. NO.

Modular Architects

Architect, Engineer, Interior & Landscape Designer
203 Rameshwar Sushila Complex
South Mandiri Road, Patna-1
Ph. No.- +91- 9308745855, +91-7277777793
e-mail - pawanarc@gmail.com
website- www.modulararchitects.co.in